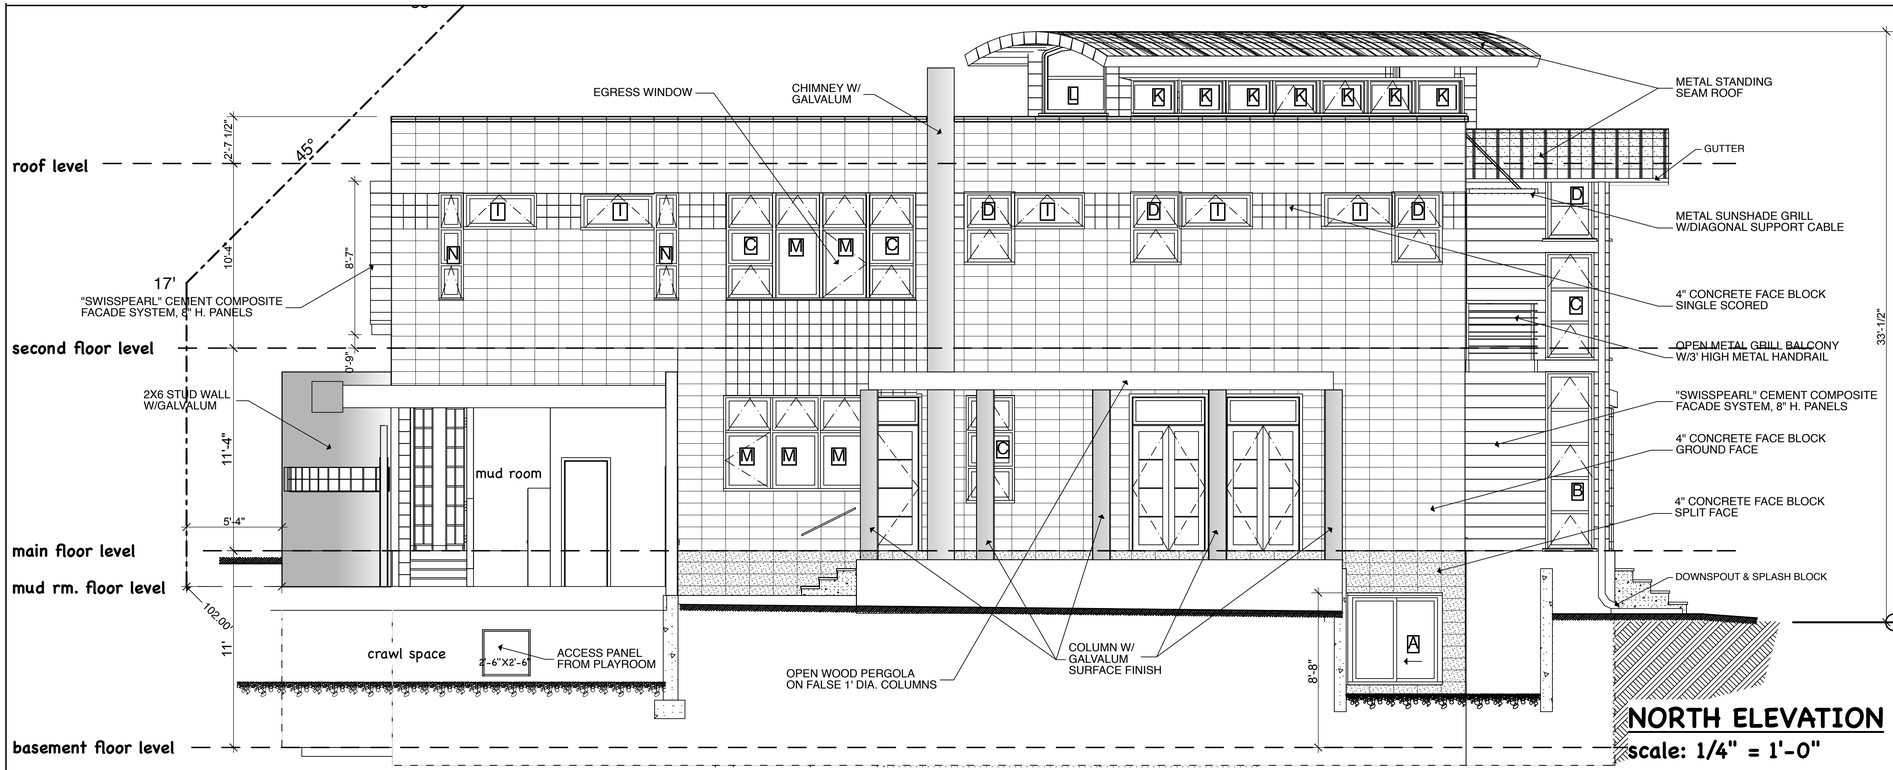

NORTH ELEVATION
scale: 1/4" = 1'-0"

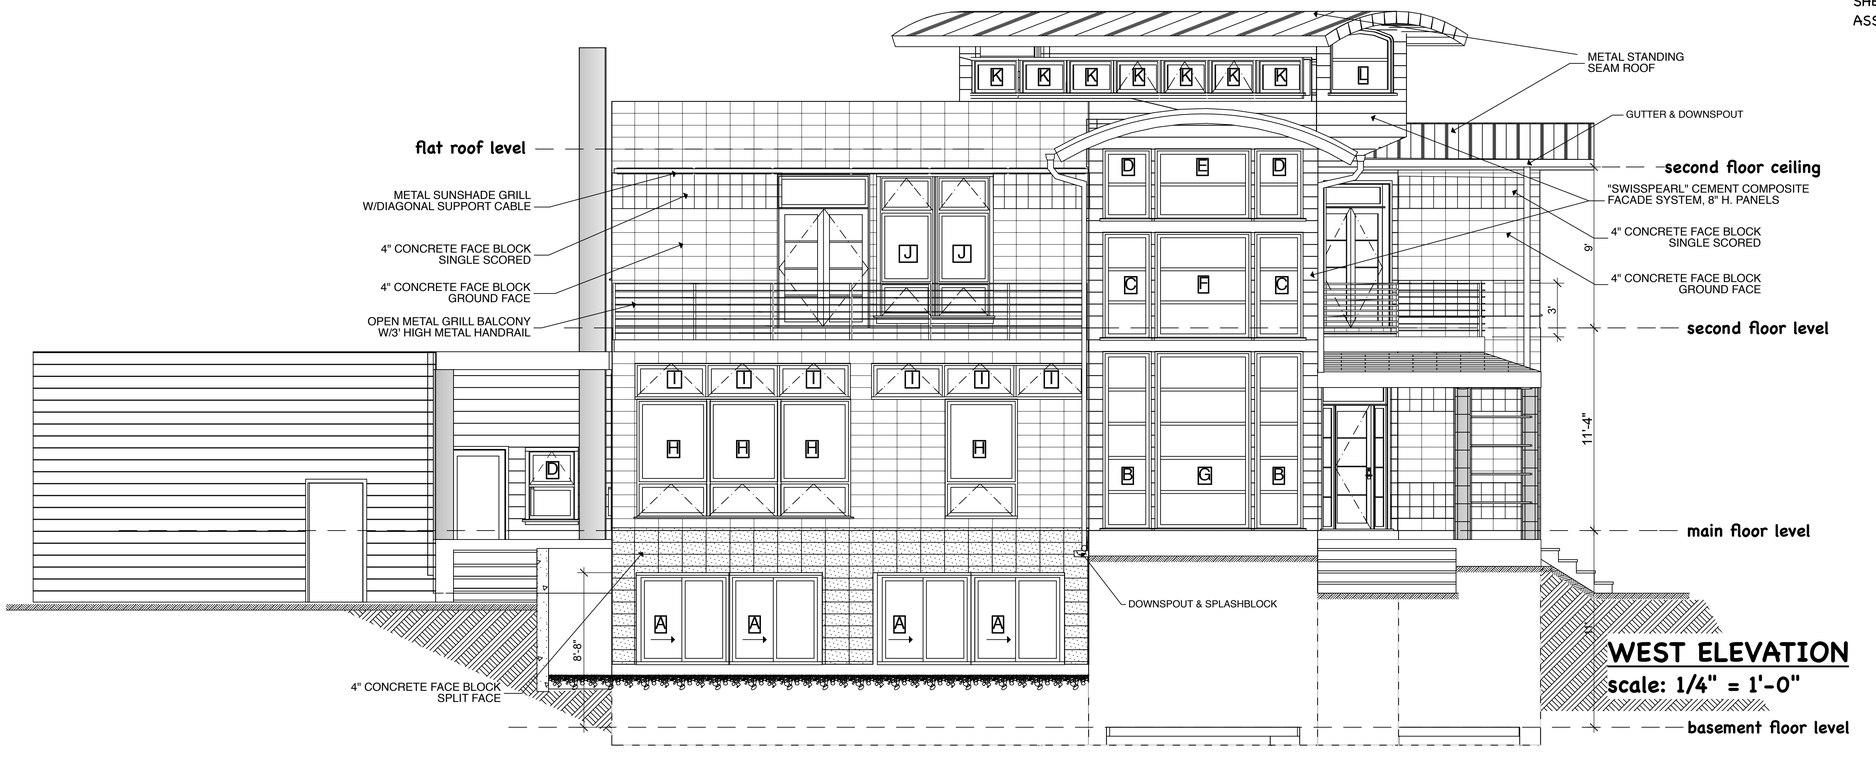

WEST ELEVATION
scale: 1/4" = 1'-0"

ELEVATION NOTES

1. WINDOWS TYPICAL - ARE TO BE ALUMINUM CLAD, COLOR TO BE SELECTED, AWNING TYPE WINDOWS, (7/8" LO-E INSULATING GLASS) WITH A TOTAL-UNIT GLAZING PERFORMANCE U-VALUE OF .39 OR APPROVED EQUAL.

2. SEE WINDOW MANUFACTURER LITERATURE FOR ROUGH OPENINGS. CONTRACTOR IS TO VERIFY ALL EXTERIOR DOOR AND WINDOW ROUGH OPENING DIMENSIONS PROIR TO FABRICATION OF UNITS.

3. FRENCH DOORS AND TRANSOMS ARE TO BE ALUMINUM CLAD, COLOR TO BE SELECTED, (7/8" LO-E INSULATED GLASS) OR APPROVED EQUAL.

4. TEMPERED GLASS:
- IF ANY PORTION OFGLASS IS WITHIN 18" OF FINISH FLOOR.
- WITHIN 24" OF LOCK SIDE OF AN EXTERIOR DOOR, INCLUDING IT'S RADIUS OF SWING.
- WITHIN 5' OF A TUB OR SHOWER.
- WITHIN 5' OF A STAIR TREAD OR STAIR LANDING.

5. EGRESS WINDOWS IN SLEEPING ROOMS: PER CODE.

6. CMU SIDING - 8"X16"X4". 1" AIR SPACE, 2 LAYERS 15LB BUILDING PAPER OVER TYPICAL EXTERIOR WALL ASSEMBLY. TEXTURE AS NOTED ON ELEVATIONS, COLOR TO BE SELECTED BY OWNER. FOR EXTERIOR APPLICATION USE TRADITIONAL FULL BED MASONRY INSTALLATION WITH NON-CORROSIVE METAL TIES.

7. SWISSPEARL SIDING - 8"X96"X1/4" PANELS. 7/8" HAT CHANNEL, 1/8" STRAPPING, TYVAK, 1/2" SHEATHING OVER TYPICAL EXTERIOR WALL ASSEMBLY.

Virginia DuBrucq, AIA
1919 E. Mississippi Ave.
Denver, Colorado 80210
△ 303-698-2200
F 303-698-9397
E gimnydubrucq@qwestoffice.net

NORTH & WEST ELEVATIONS

revised: FOR CONSTRUCTION

date: APRIL 1, 2008

ANDERMAN RESIDENCE
830 SOUTH ST. PAUL ST.
DENVER COLORADO 80209

drawing #
A-06